Permit #F00159219

FilmL.A., Inc.
6255 W Sunset Blvd, 12th Floor
Hollywood, CA 90028
t: (213)977-8600 - f: (213)977-8601
www.filmla.com

Summary Information

Permit No: F00159219 **Type of Permit:** FILMING **Release Date:** 12/06/2019

Production Company	VALKYR PRODUCTIONS, LLC
Insured Company Name	VALKYR PRODUCTIONS, LLC
Contact Phone No. 1	917-414-7544
Contact Phone No. 2	
Fax	
Address	3845 ALBRIGHT AVE. LOS ANGELES, California 90066
Production Title	CZ PROMO
Type of Production	Miscellaneous

Producer	Jeremy Heslup
Director	Jeremy Heslup
1st AD	Rob Russell
Production Manager	Bonnie Gallanter
FilmL.A. Coordinator	Cody Penwell
Location Manager	Bonnie Gallanter
Primary Phone	Mobile - 917-414-7544
Secondary Phone	
Location Assistant	Bonnie Gallanter
Primary Phone	Mobile - 917-414-7544
Secondary Phone	

Fees

Posting 1800	$414.00
Notification Charge	$173.00
FILMLA NON-REFUNDABLE FILM APPLICATION FEE	$699.00
LA CITY LANE AND STREET CLOSURE FEE	$312.00
LA CITY FIRE DEPARTMENT SPOT CHECK SURCHARGE	$85.00

Total Permit Fee $1,683.00

Number of Locations 1

NOT A PERMIT

FilmL.A., Inc.
6255 W Sunset Blvd, 12th Floor
Hollywood, CA 90028
t: (213)977-8600 - f: (213)977-8601
www.filmla.com

Summary Information — Location

Permit Number F00159219
Production Company VALKYR PRODUCTIONS, LLC
Insured Company VALKYR PRODUCTIONS, LLC
Production Title CZ PROMO

Location Manager Bonnie Gallanter
Primary Phone Mobile - 917-414-7544
Secondary Phone

Location Address Hollywood Blvd, Highland Ave. - Orange Dr., Hollywood, CA, 90028

Location Type Street

Film Dates 12/7/2019 - 12/7/2019 06:00 - 09:00 1 day

Open or Closed to the Public Open

Generic Conditions
THE CONSUMPTION OF ALCOHOLIC BEVERAGES AND THE USE OF DRUGS, INCLUDING MARIJUANA, ON LOCATION BY ANY CAST, CREW, OR INVITED GUESTS IS STRICTLY PROHIBITED.
*Certain service and personnel fees required by jurisdictional agencies are not collected by FilmL.A. Any such fees must be paid directly to the appropriate agency, and a separate invoice will be provided to the permittee.
*LA CITY AND/OR LA COUNTY FIRE CHECKLIST ATTACHED TO FINAL PERMIT. THE PERMITTEE IS RESPONSIBLE FOR COMPLETING CHECKLIST PRIOR TO FILMING ACTIVITY AT THIS LOCATION. NON COMPLIANCE MAY RESULT IN ASSIGNMENT OF A FIRE OFFICER.
All closures impacting sidewalks must be implemented per WATCH manual, CA MUTCD TA-28 & TA-29
Community Survey Obtained
Equipment staging and vehicles may park on one side of the street only.
Must Maintain 5' Clearance on Sidewalks/Walkways
Must maintain local/emergency access
No cast or crew parking on area streets
No interference with merchant activity.
Number of uniformed officers listed on the permit is a minimum requirement. Permittee remains responsible for deploying a sufficient number of uniformed officers to provide traffic and crowd control to ensure the safety of the film crew and the public.
Traffic control must be done in accordance w/MUTCD
Traffic Officers Required
Uniformed officers shall have a copy of the film permit in their possession and are required to confirm that all traffic control signage devices are in place.

Please see attached document Hollywood (closure) btwn Highland - Orange - Valkyr Productions 12-7 revised.pdf

Equipment on Location

Type	Quantity
Camera cars	2
Cast/Crew vehicles	7

Personnel on Location

Type	Quantity
Cast	10
Crew	15
Off-Duty/Retired LAPD Officer(s)	2
Spot Check	1

Filming Activities Camera in car; Car-to-Car; Equipment on sidewalk, in curb lane & across street; Exterior Dialogue; Exterior establishing shots; Handheld equipment; Intermittent traffic control - 2 minutes standard; Precision driving (within or below posted speed limit only); Picture Vehicles Driving down a "deserted" Hollywood Blvd.; Low-Audible Level Revving of Picture Vehicles; Low Speed (under 10mph) pursuit/chase of picture vehicles ;

Jurisdiction **Political:** Los Angeles City - Council District 13 **Police:** Los Angeles Police **Fire:** Los Angeles City Department

Approvals
LOS ANGELES CITY DEPARTMENT OF PUBLIC WORKS-COMMISSIONER Kevin James
LOS ANGELES CITY DEPARTMENT OF TRANSPORTATION Joshua Mingo

NOT A PERMIT

FilmL.A., Inc.
6255 W Sunset Blvd, 12th Floor
Hollywood, CA 90028
t: (213)977-8600 - f: (213)977-8601
www.filmla.com

Summary Information — Location

Permit Number F00159219
Production Company VALKYR PRODUCTIONS, LLC
Insured Company VALKYR PRODUCTIONS, LLC
Production Title CZ PROMO

Location Manager Bonnie Gallanter
Primary Phone Mobile - 917-414-7544
Secondary Phone

- CLOSURES
LOS ANGELES CITY POLICE DEPARTMENT Melissa Hernandez

Parking
Base Camp Location Type : Filming Location
Crew Parking Location Type : Other Location
6800 Hollywood Blvd, Los Angeles, CA, 90028

Posting "No Parking" signs B/S HOLLYWOOD BLVD., ORANGE DR. - HIGHLAND AVE.

PRODUCTION MUST FLIP ALL NO PARKING SIGNS UPON COMPLETION OF FILMING

Approximate Footage 1501 - 1800 **Log Number** 264366

Date(s) 12/7/2019 to 12/7/2019 **Time(s)** 06:00 to 15:00

Lane / Full Closure FULL CLOSURE: HOLLYWOOD BLVD., ORANGE DR. - HIGHLAND AVE.
Approximate Footage 0 - 300

Date(s) 12/7/2019 to 12/7/2019 **Time(s)** 06:00 to 09:00

NOT A PERMIT

Permit #F00159219

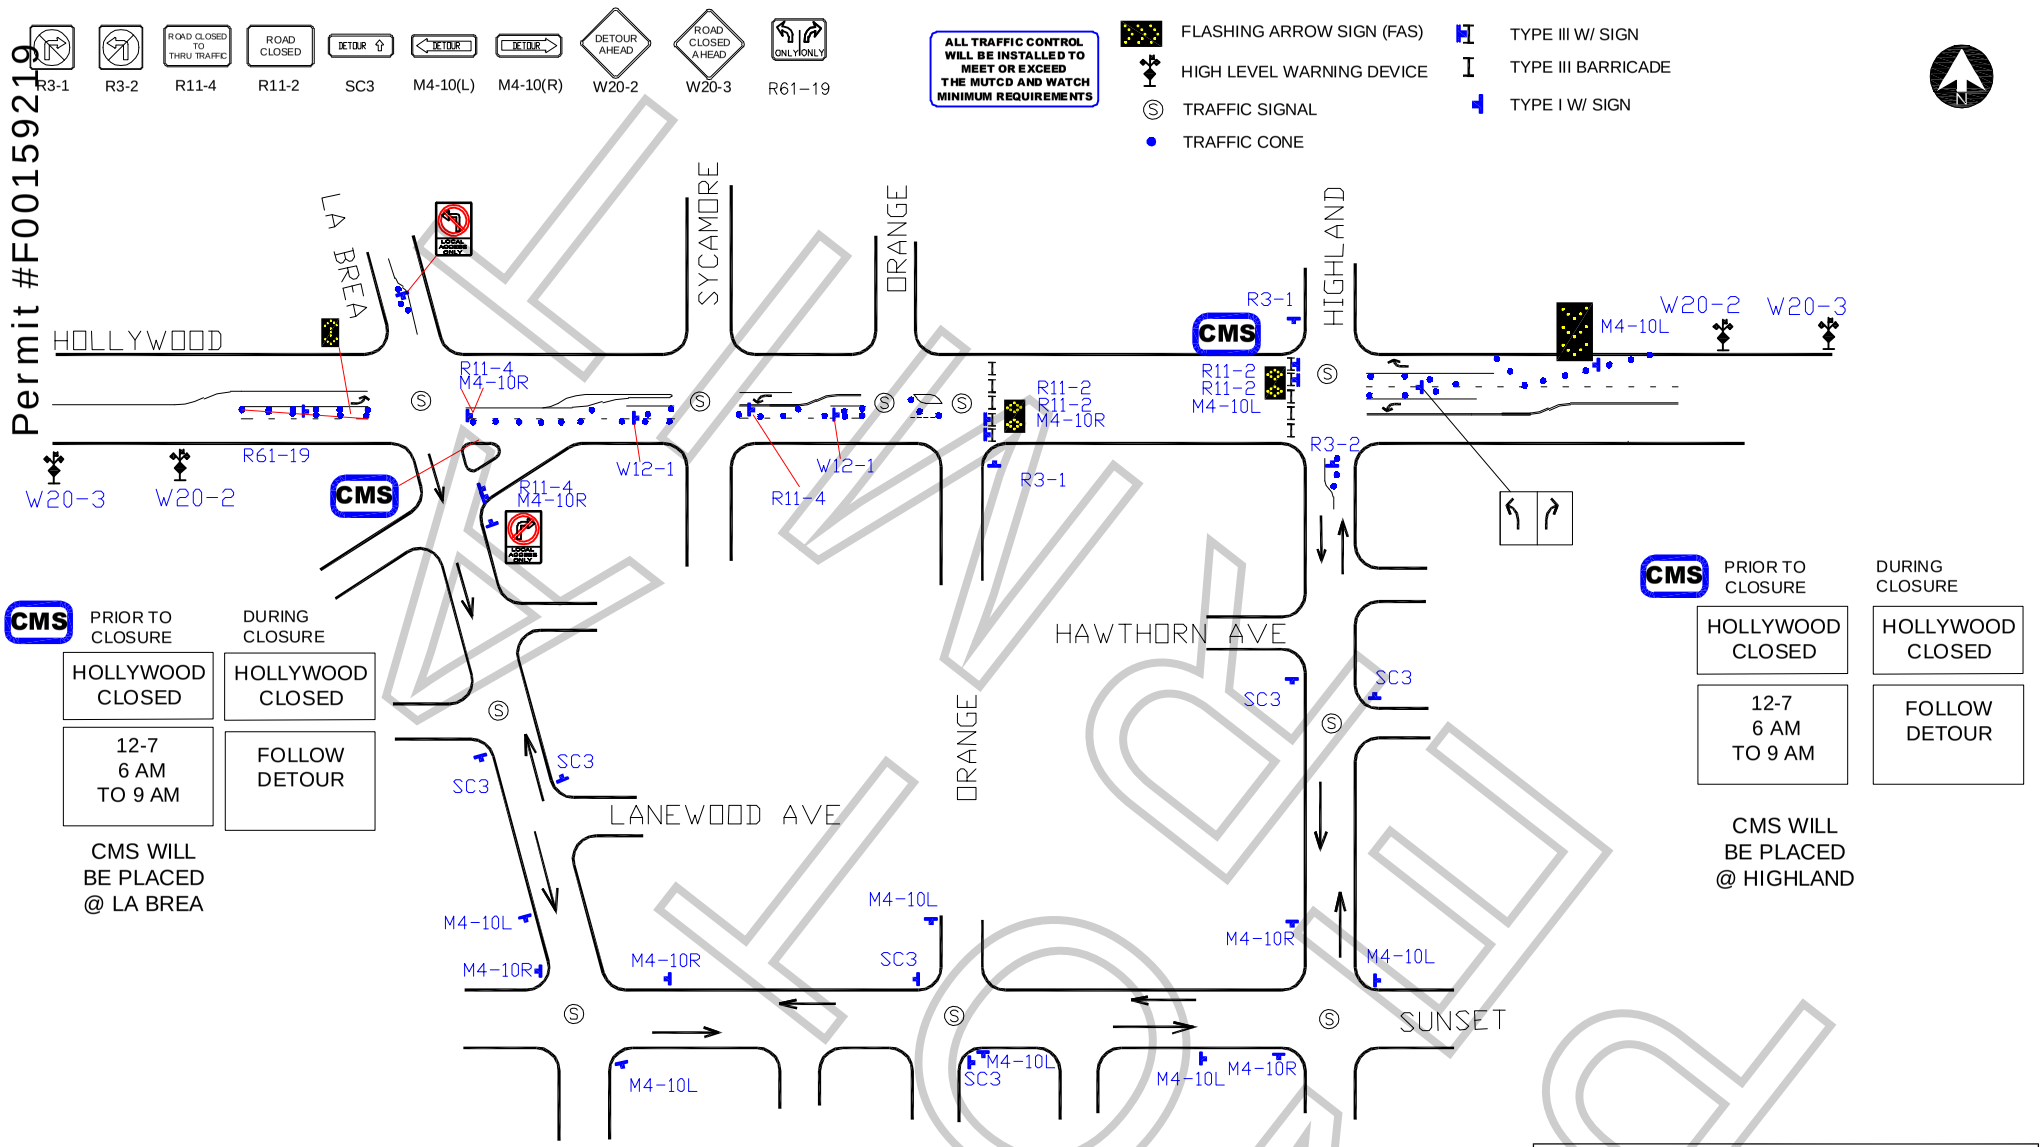

WORK ZONE TRAFFIC CONTROL PLAN
GENERAL NOTES

1. DATE/TIME: 12-7-19 FROM 06:00 HOURS TO 09:00 HOURS

2. ALL SIGNING, STRIPING, AND TRAFFIC CONTROL DEVICES SHALL CONFORM TO THE (CURRENT) STATE OF CALIFORNIA DEPARTMENT OF TRANSPORTATION (CALTRANS) STANDARD PLANS AND STANDARD SPECIFICATIONS, CALIFORNIA MUTCD, AND ANY ADDENDUMS THERETO, AND AS SHOWN ON THESE PLANS, SYMBOLS AND ABBREVIATIONS USED ARE SHOWN ON CALTRANS STANDARD PLANS.
3. THERE WILL BE NO INTERFERENCE WITH TRAFFIC SIGNALS OR CROSSWALKS.
4. CONES WILL BE 28" MINIMUM HEIGHT AND HAVE REFLECTORIZED SLEEVES FOR NIGHT WORK.
5. POLICE WILL DIRECT TRAFFIC IF NECESSARY.

TCP FOR: VALKYR PRODUCTIONS

LOCATION: HOLLYWOOD BLVD CLOSURE
HIGHLAND TO ORANGE
LOS ANGELES, CALIFORNIA

CONTACT: BONNIE GALLANTER
PH# 917-414-7544

JCL TRAFFIC SERVICES
(213) 622-9775
C31-CA Lic # 805357

DATE | REVISIONS

DRAFTER: EDY RAMIREZ
SCALE: N.T.S.
FILM LA: CODY PENWELL

EXHIBIT A